


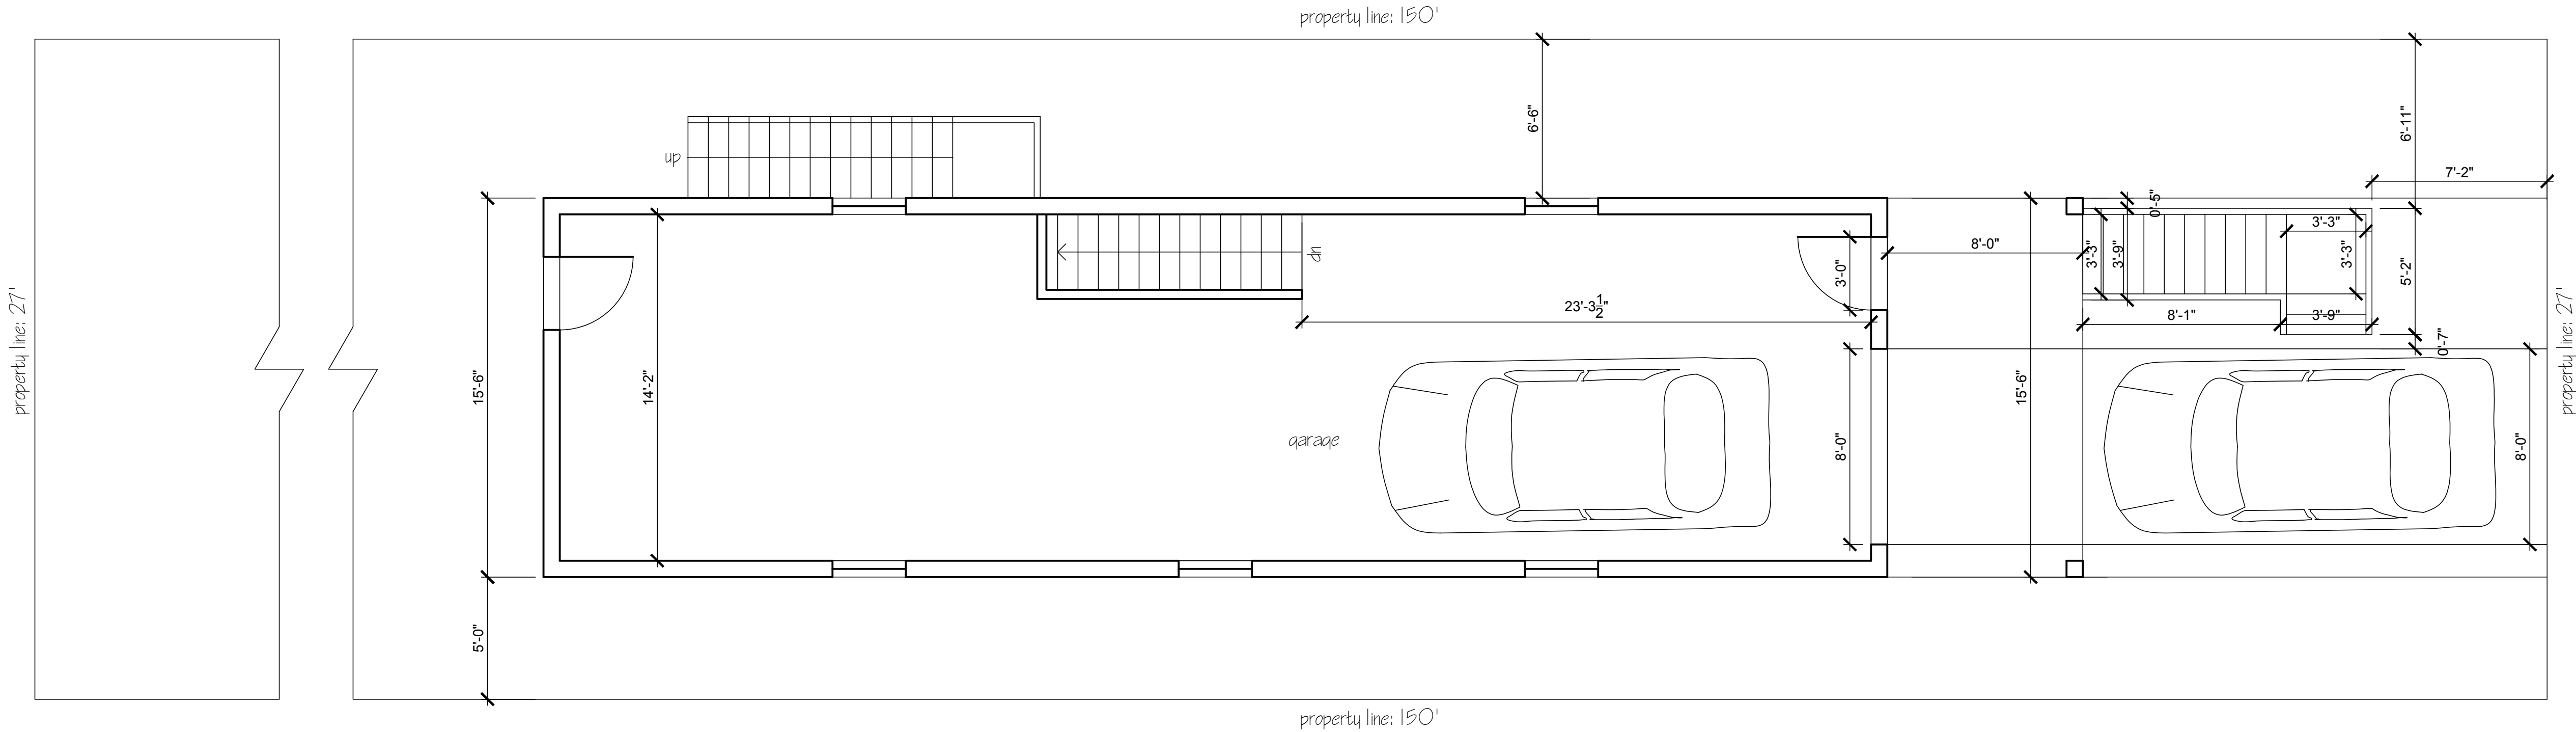

G Ground Level Plan
Scale: 1/4" = 1'-0"



OBELENUS ARCHITECTURE LLC

This Drawing as an instrument of service is and shall remain the property of Obelenus Architecture LLC. It is to be used only for the project and site identified herein and shall not be reproduced, published, used on any other projects, used for additions to this project or used for completion of this project without the written agreement in writing. Copyright 2026 Obelenus Architecture LLC

New Jersey License 11576
New York License 16151
Delaware License 07200
Florida License Pending
John Obelenus
John Obelenus
Architect

108 S. Montpelier Avenue
Atlantic City, New Jersey
609 501 4044
obelenusarchllc@comcast.net

Chapman
New Residences
122 N California Avenue
Atlantic City, New Jersey
Block 343 Lot 12.02


REVISIONS

DATE:	COMMENT:


SHEET NUMBER:

A1


DRAWN BY:
CHECKED BY:
BLOCK: LOT:
SCALE:
DATE: 27 May 2026
PROJECT NUMBER:

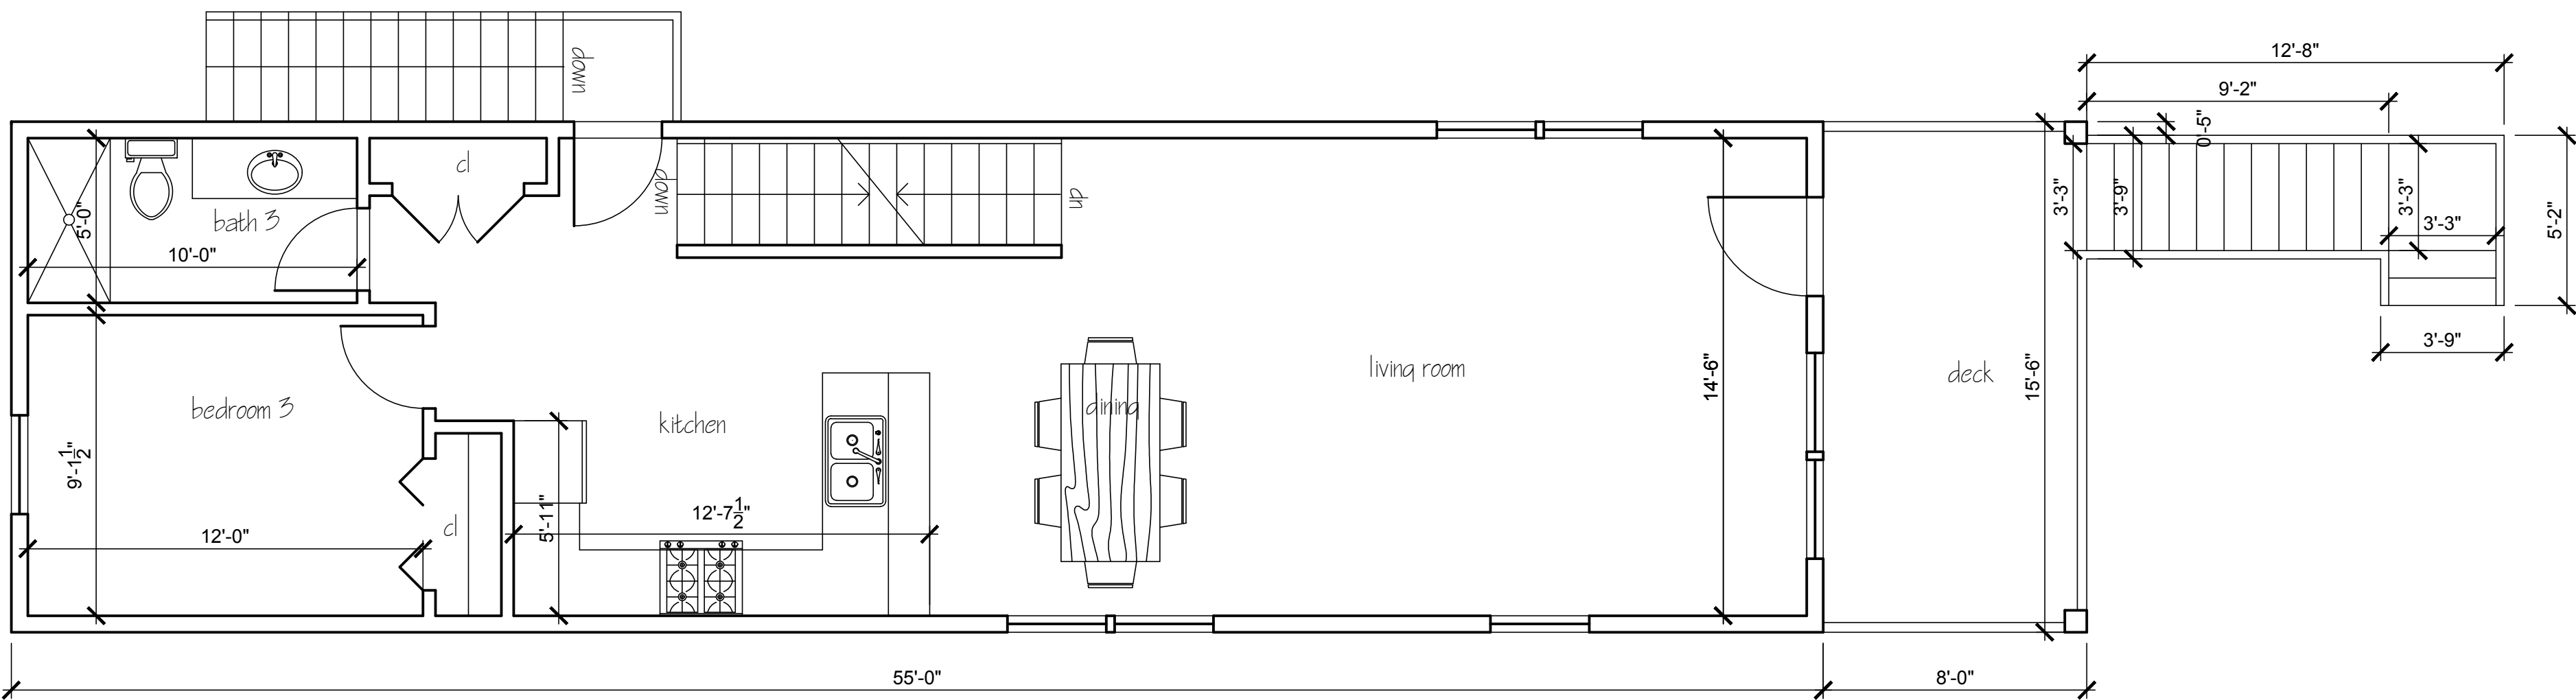

1 First Floor Plan
Scale: 1/4" = 1'-0"

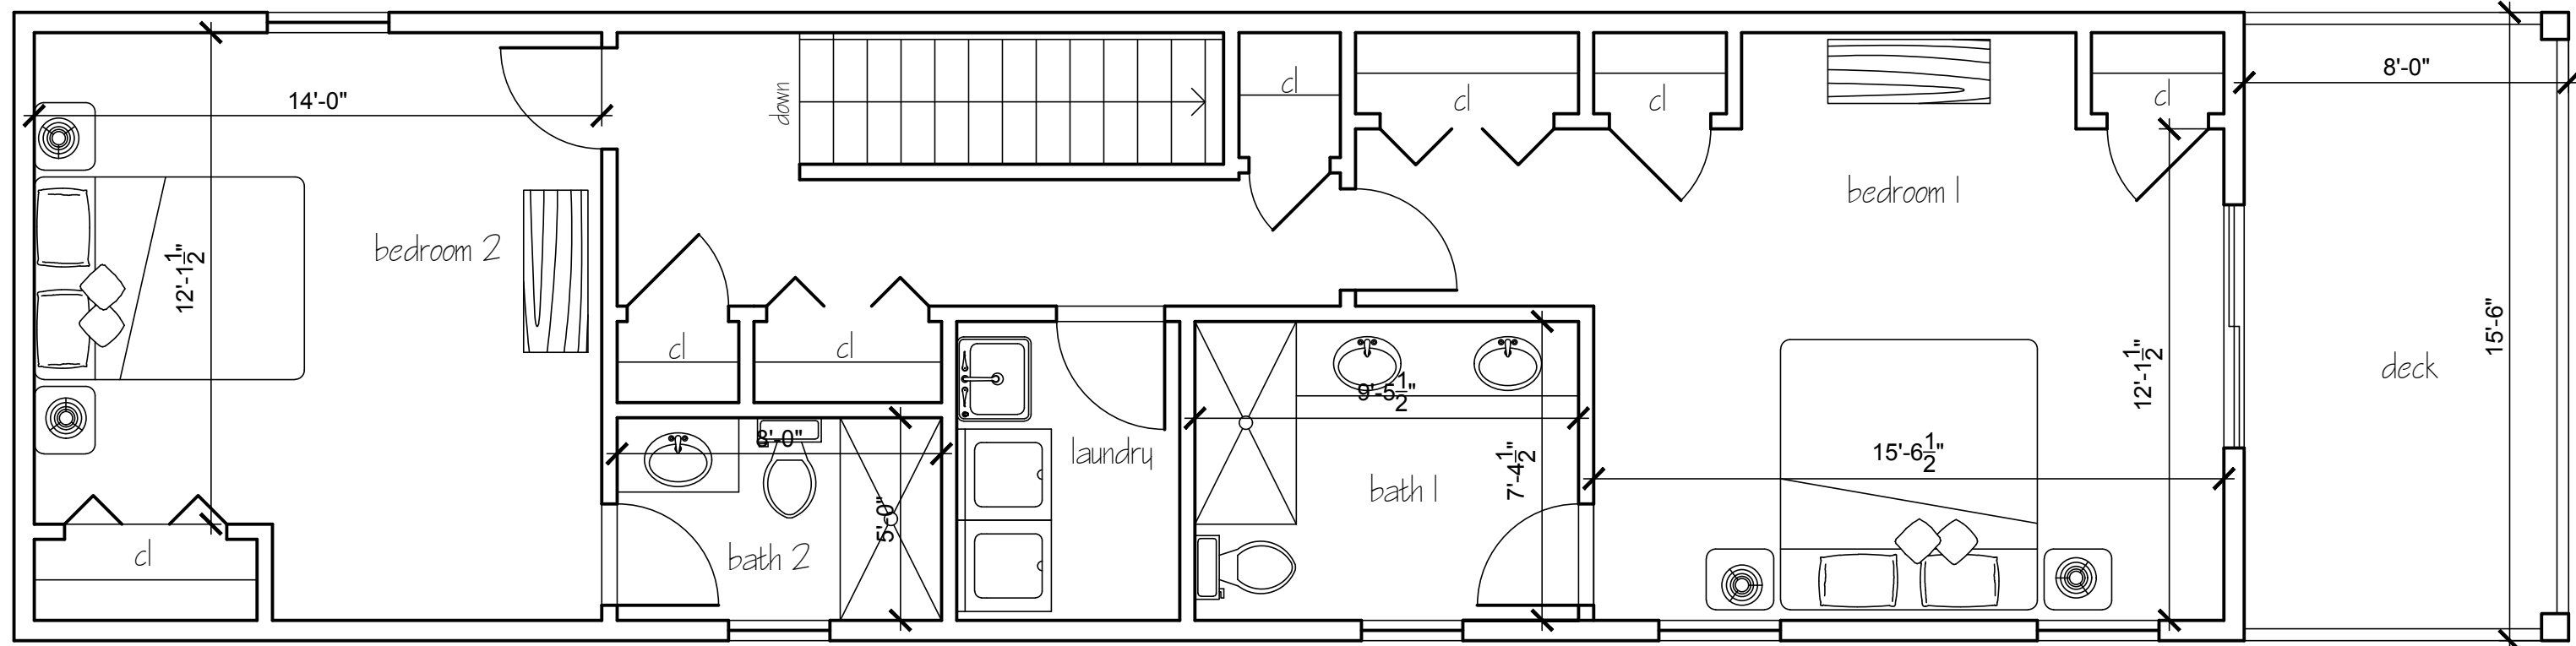

2 Second Floor Plan
Scale: 1/4" = 1'-0"

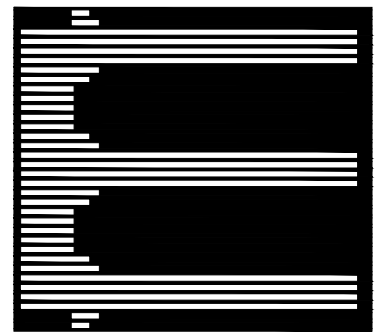

OBELENUS ARCHITECTURE LLC

This Drawing as an instrument of service is and shall remain the property of Obelenus Architecture and shall not be reproduced, published, used on any other projects, used for additions to this project or used for completion of this project without the written agreement in writing. Copyright 2026 Obelenus Architecture LLC

108 S. Montpelier Avenue
Atlantic City, New Jersey
609 501 4044
obelenusarchllc@comcast.net

New Jersey License 11576
New York License 16151
Delaware License 07200
Florida License Pending
John Obelenus
John Obelenus
Architect

Chapman
New Residences
122 N California Avenue
Atlantic City, New Jersey
Block 343 Lot 12.02

REVISIONS

DATE:	COMMENT:

SHEET NUMBER:

A2

DRAWN BY:


CHECKED BY:

BLOCK: LOT:


SCALE:

DATE: 27 May 2026


PROJECT NUMBER:

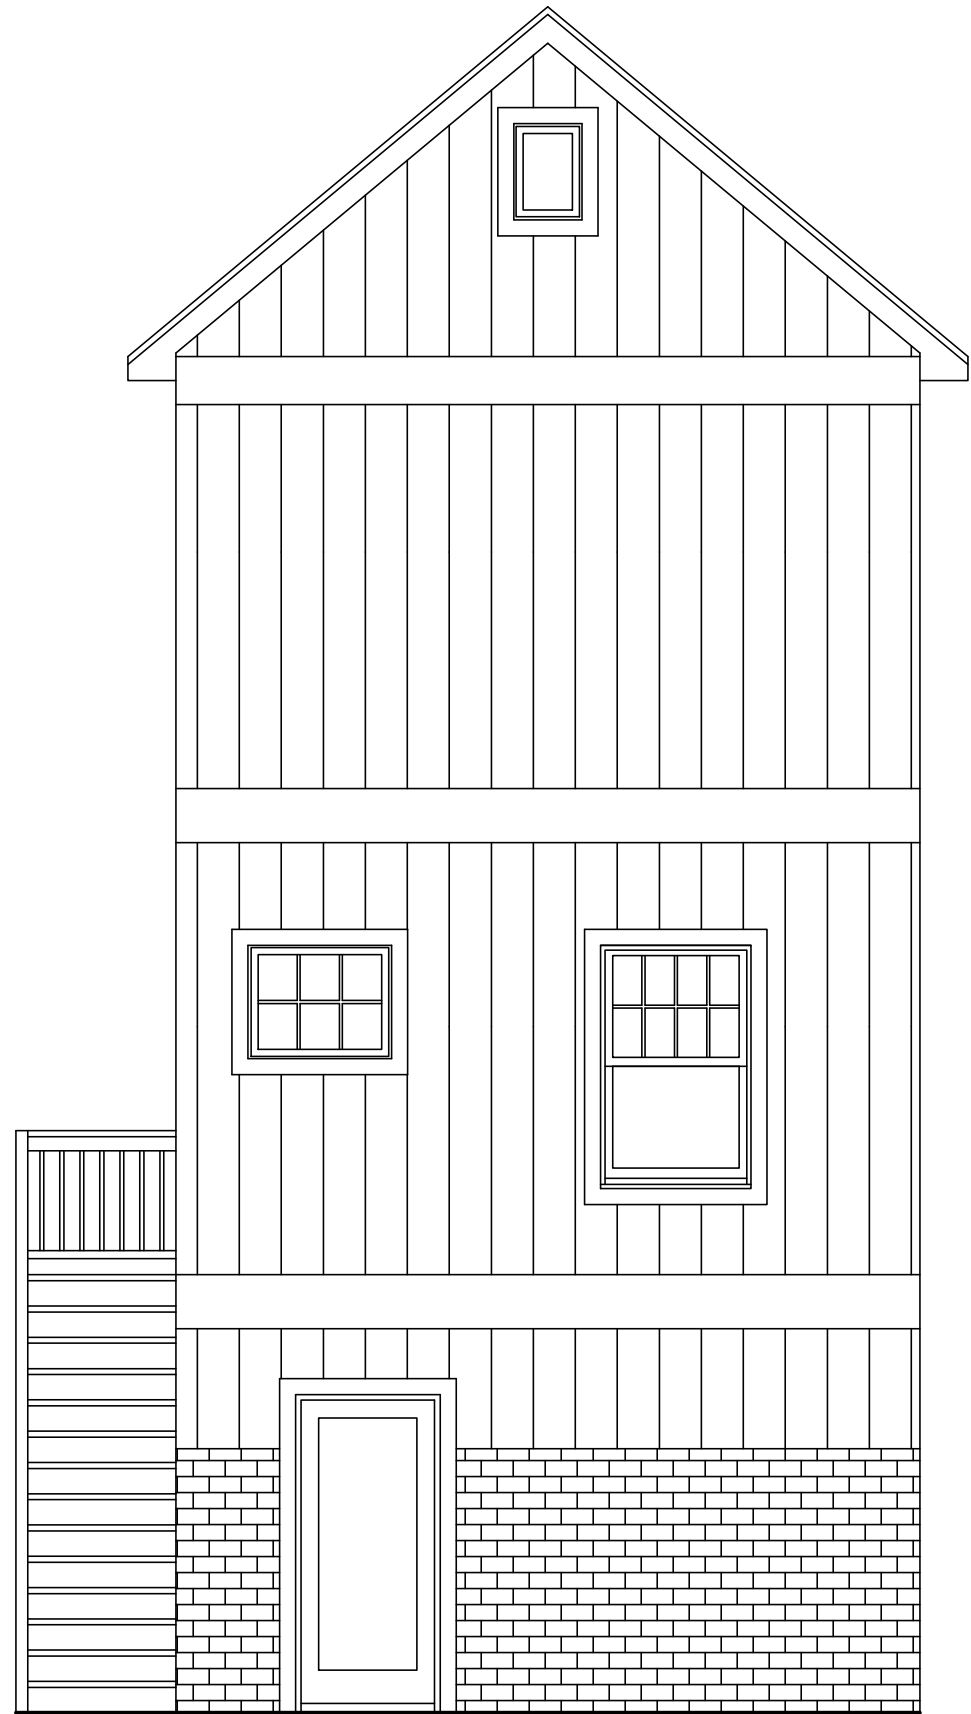


3 Rear Elevation
Scale: 1/4" = 1'-0"

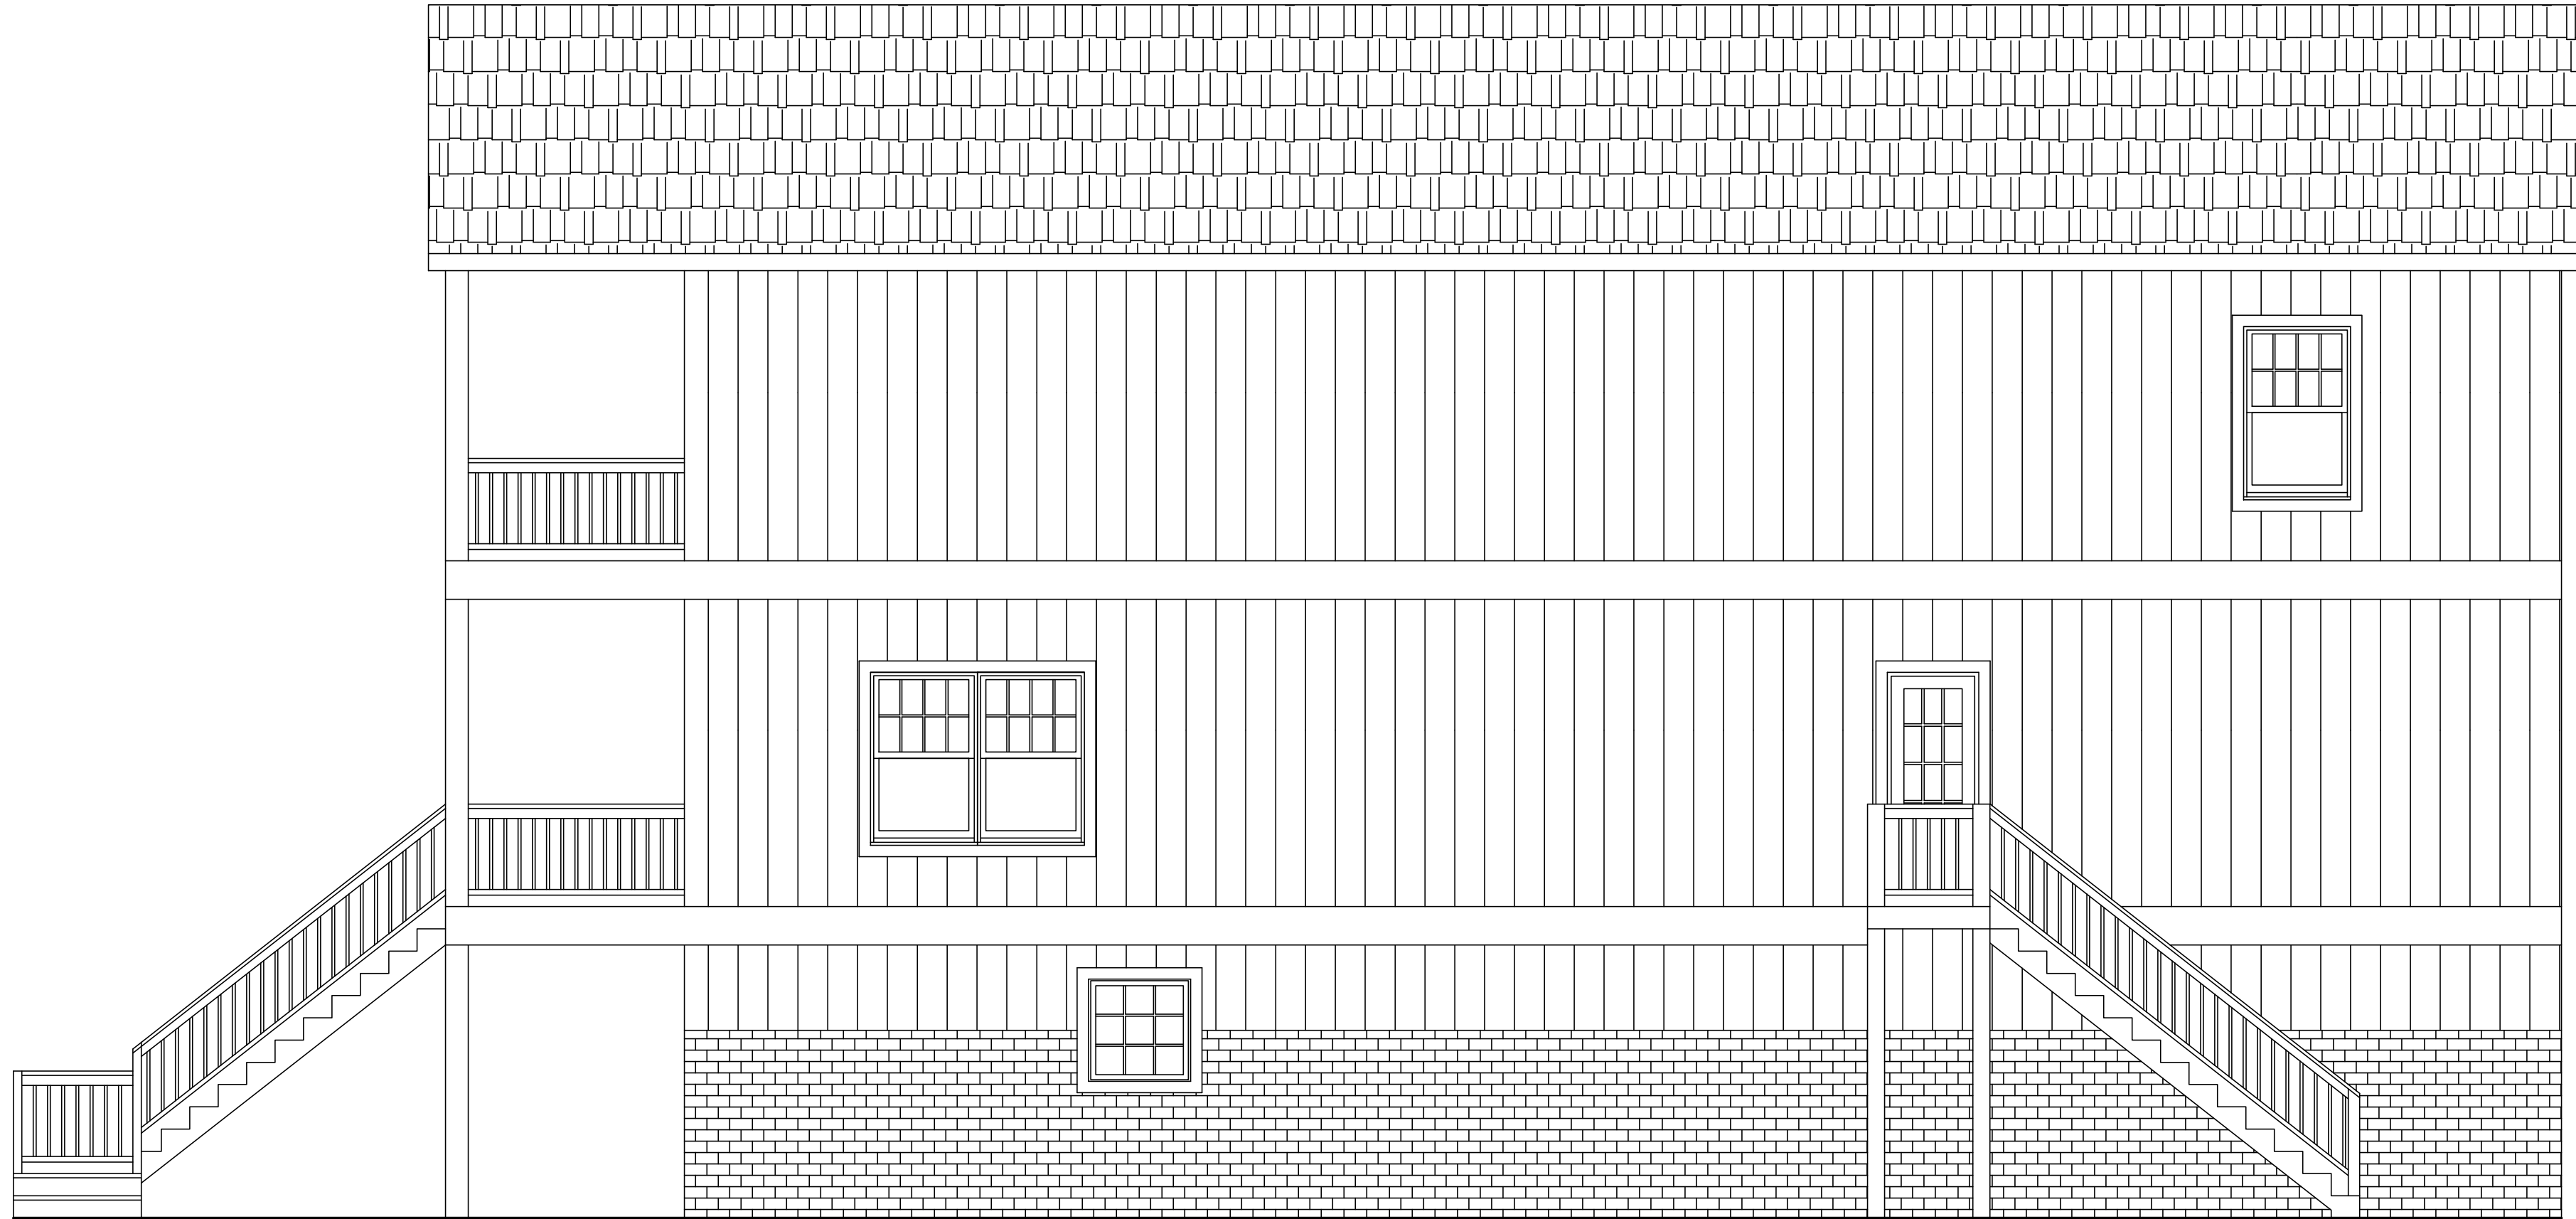


4 Right Side Elevation
Scale: 1/4" = 1'-0"

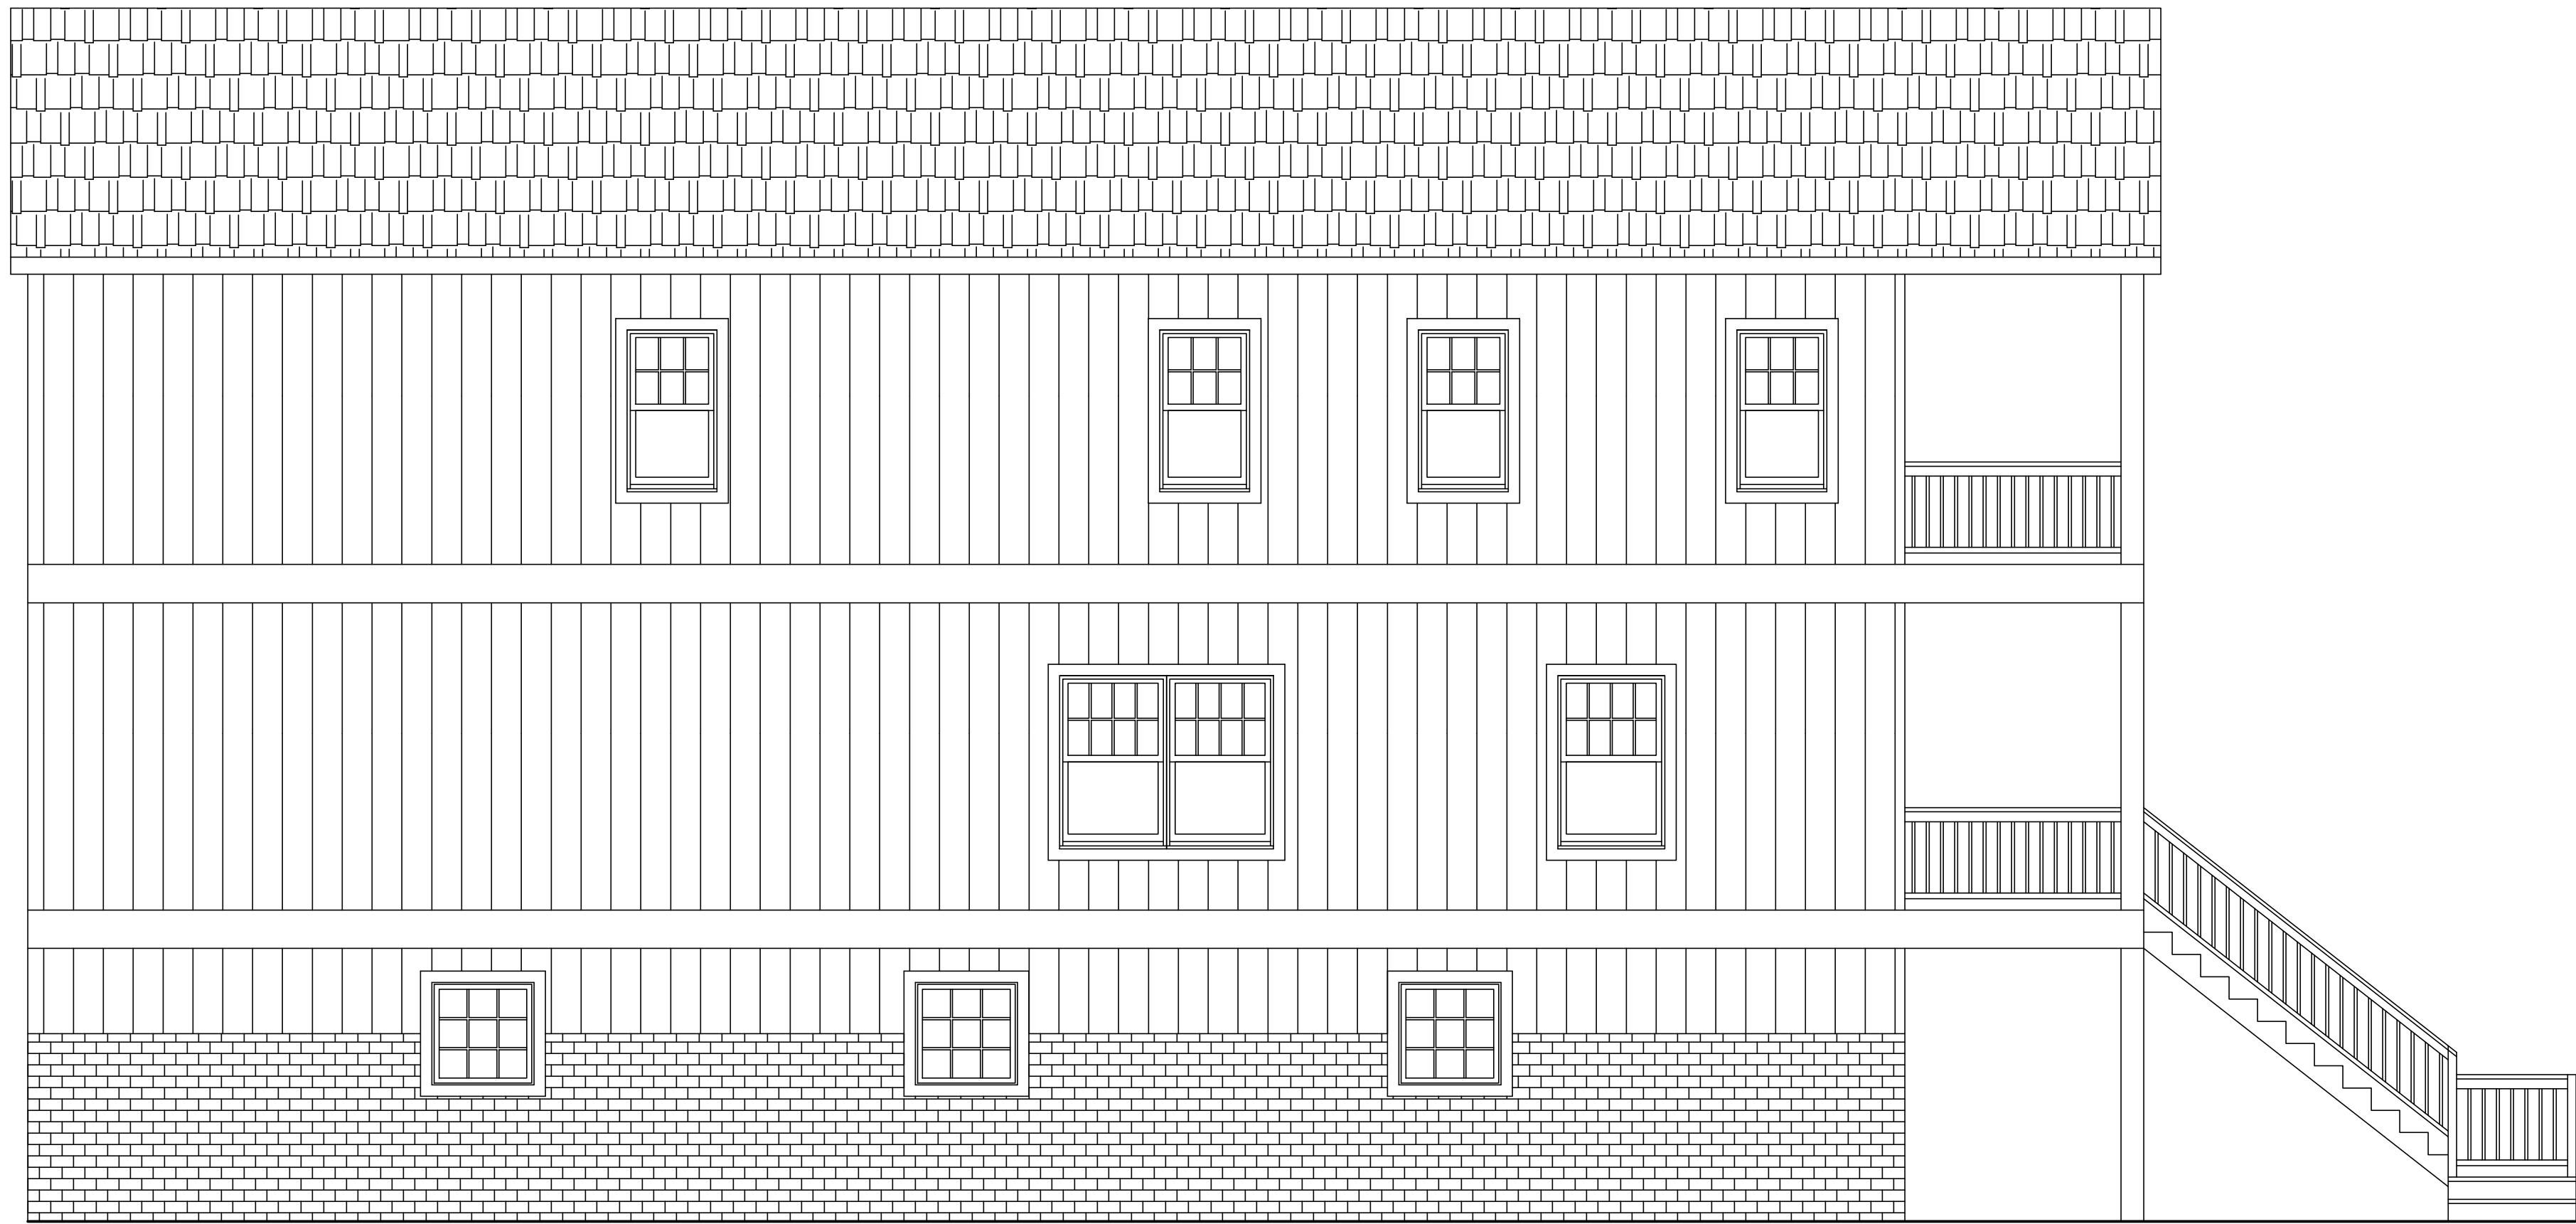

2 Left Side Elevation
Scale: 1/4" = 1'-0"

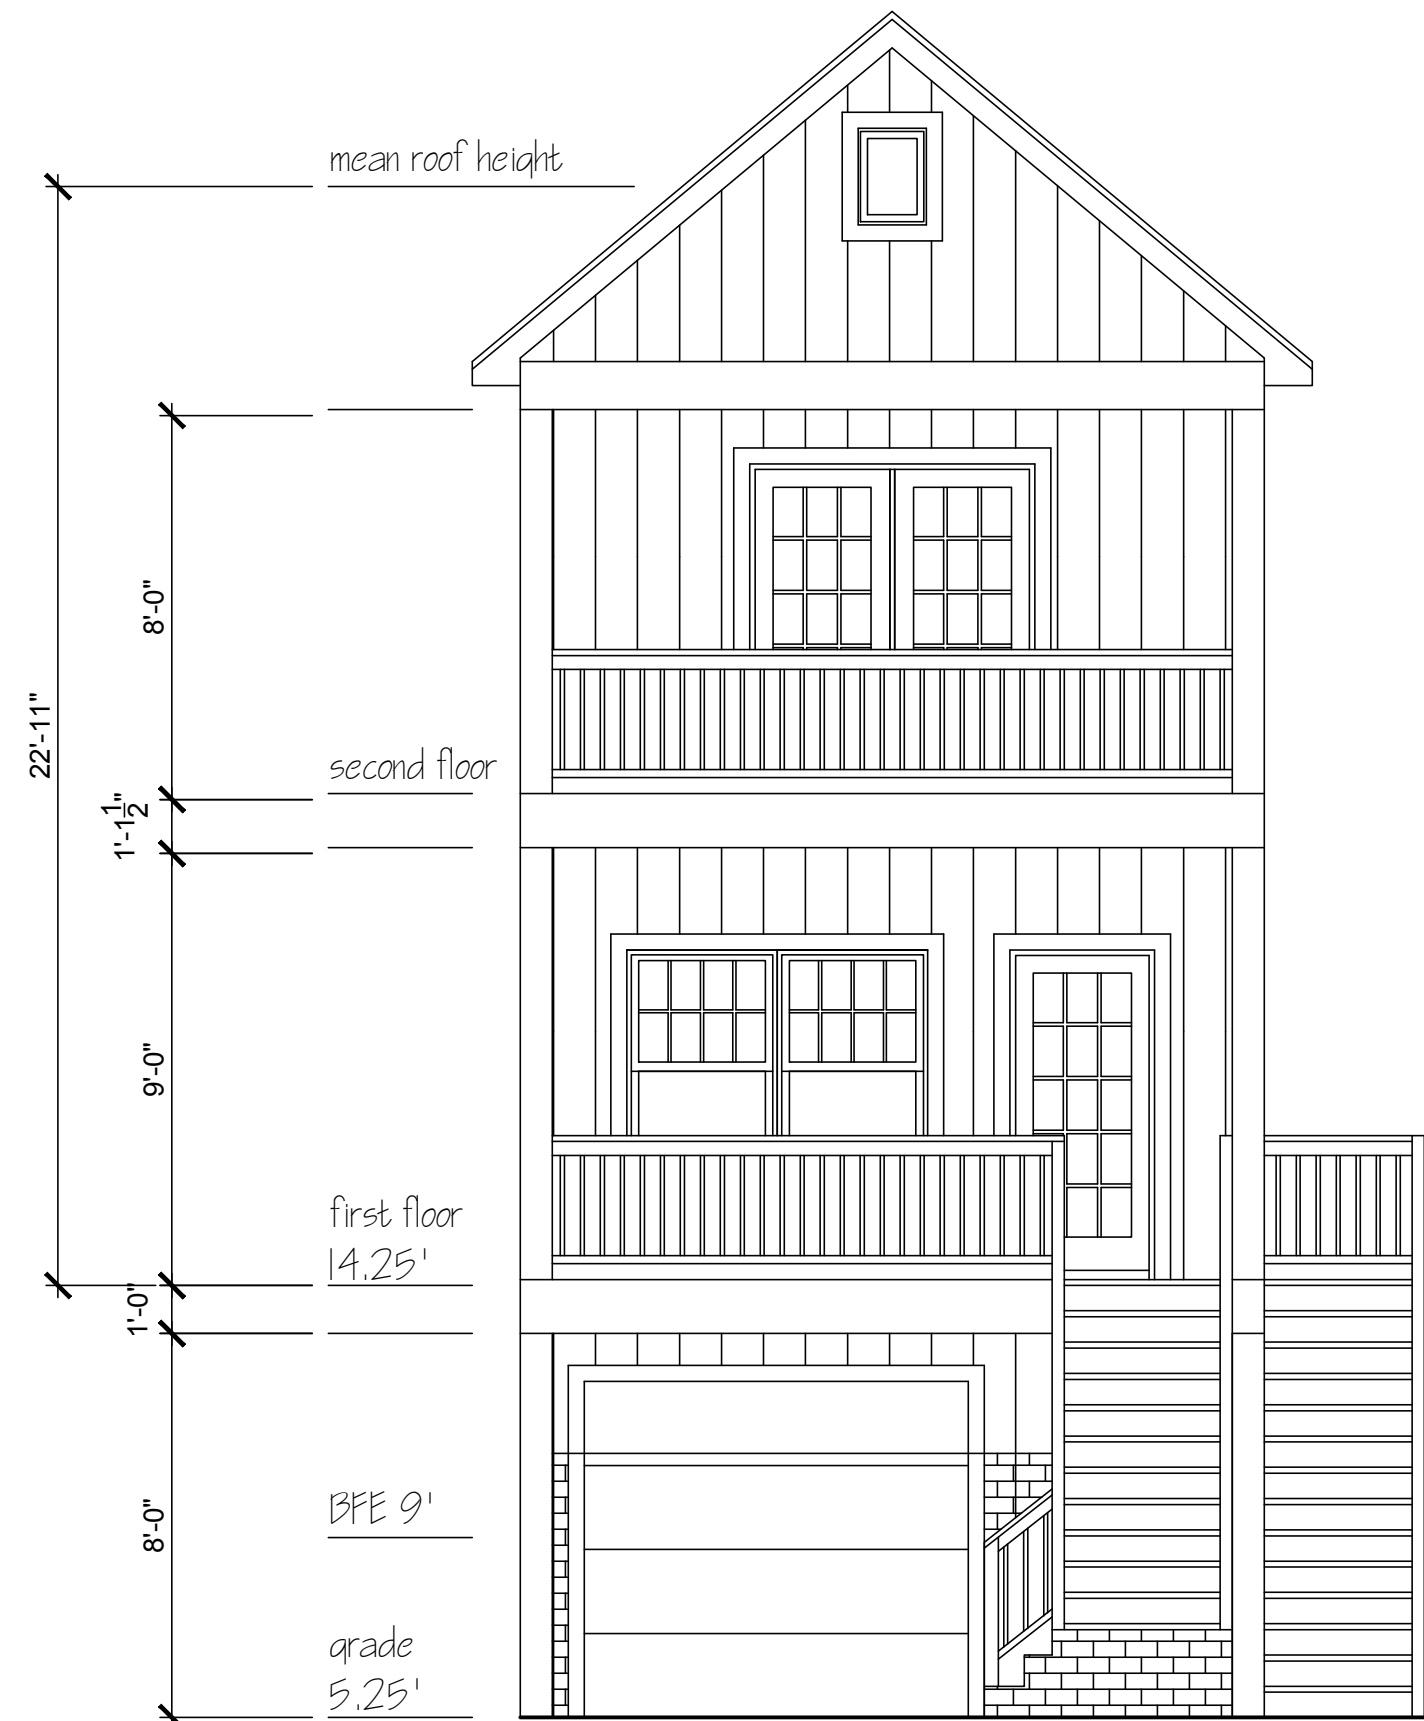

1 Front Elevation
Scale: 1/4" = 1'-0"

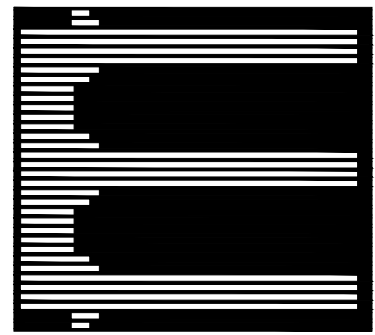

OBELENUS ARCHITECTURE LLC

This Drawing as an instrument of service is and shall remain the property of Obelenus Architecture and shall not be reproduced, published, used on any other projects, used for completion of this project, or used for completion of any other project without the written agreement in writing. Copyright 2026 Obelenus Architecture LLC

New Jersey License 11576
New York License 16151
Delaware License 07200
Florida License Pending
John Obelenus
John Obelenus
Architect

108 S. Montpelier Avenue
Atlantic City, New Jersey
609 501 4044
obelenusarchllc@comcast.net

Chapman
New Residences
122 N California Avenue
Atlantic City, New Jersey
Block 343 Lot 12.02

REVISIONS

DATE:	COMMENT:

SHEET NUMBER:

A3

DRAWN BY:
CHECKED BY:
BLOCK: LOT:
SCALE:
DATE: 27 May 2026
PROJECT NUMBER: